P:\Engineering Services\Active\R15200027 Natomas Crossing Extension Project\7 Year Retention\CADD\Exhibits\NCD_Exhibit.dwg
Wednesday, April 22, 2020 12:40:29 PM

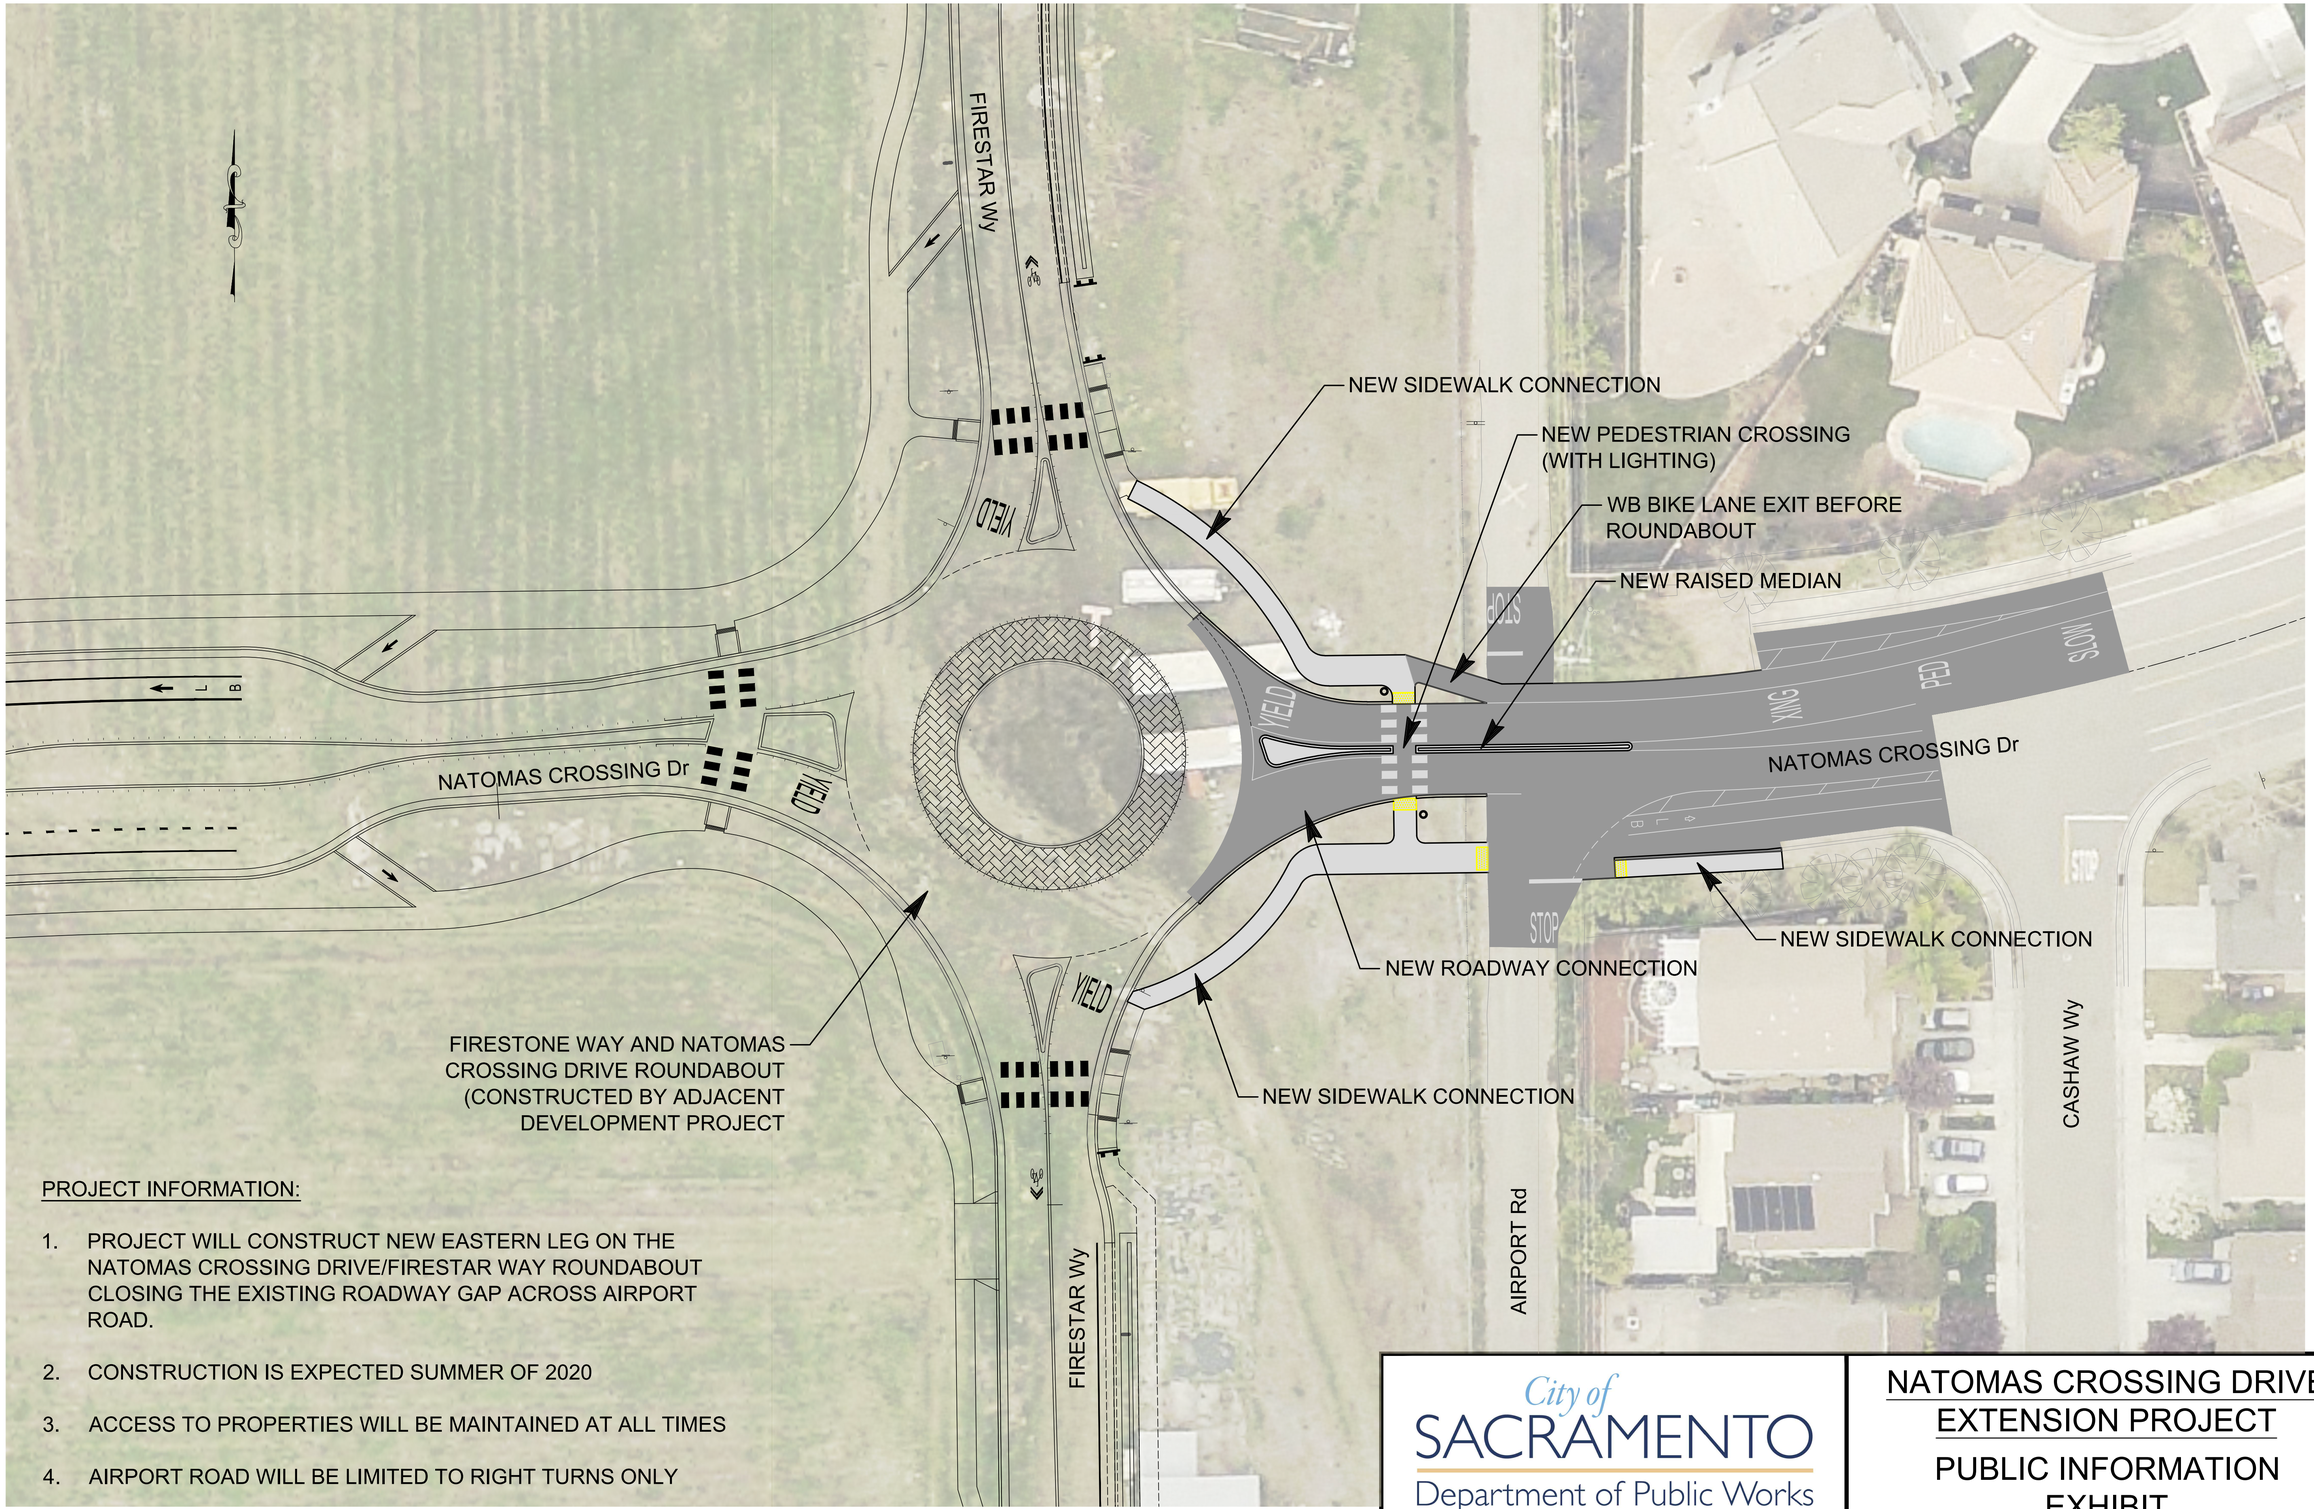

PROJECT INFORMATION:

1. PROJECT WILL CONSTRUCT NEW EASTERN LEG ON THE NATOMAS CROSSING DRIVE/FIRESTAR WAY ROUNDABOUT CLOSING THE EXISTING ROADWAY GAP ACROSS AIRPORT ROAD.
2. CONSTRUCTION IS EXPECTED SUMMER OF 2020
3. ACCESS TO PROPERTIES WILL BE MAINTAINED AT ALL TIMES
4. AIRPORT ROAD WILL BE LIMITED TO RIGHT TURNS ONLY

City of SACRAMENTO
Department of Public Works

NATOMAS CROSSING DRIVE EXTENSION PROJECT

PUBLIC INFORMATION EXHIBIT

DATE: 4-21-2020